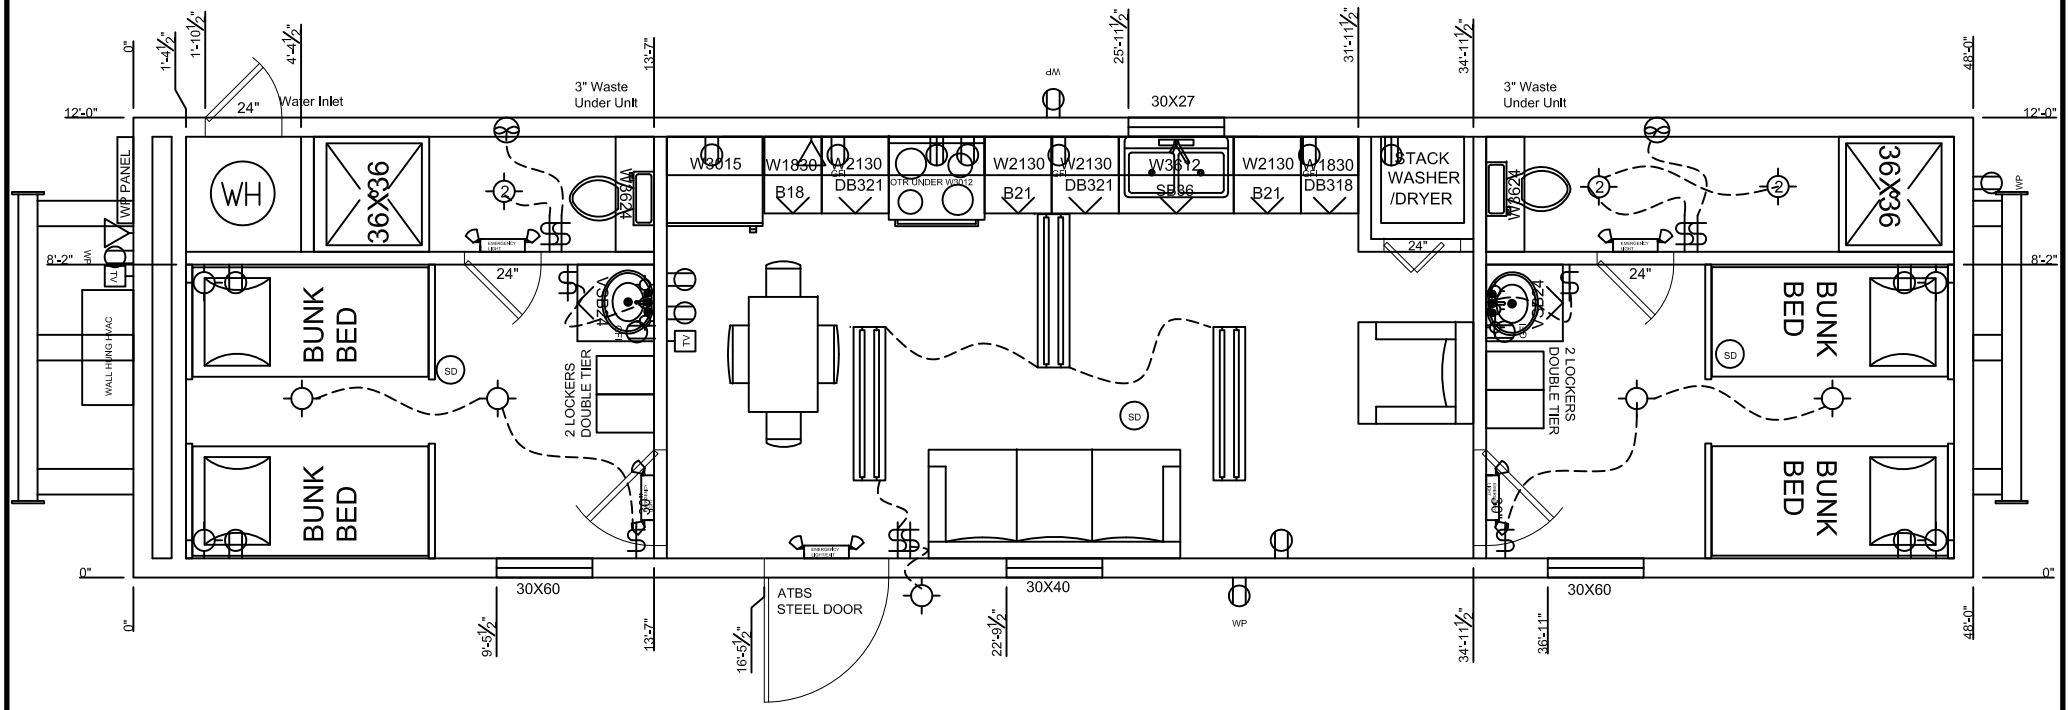

AMERITECH BUILDING SYSTEMS

1084 HWY 7 EAST CENTER TEXAS 75935
PHONE: 936-598-6689 FAX:936-598-8568
www.ameritechbuildings.com

CUSTOMER APPROVAL SIGNATURE: _____

DATE: _____

#	DATE	DESCRIPTION	BY	CHK	APP
#	DATE	DESCRIPTION	BY	CHK	APP
#	DATE	DESCRIPTION	BY	CHK	APP
#	DATE	DESCRIPTION	BY	CHK	APP
#	DATE	DESCRIPTION	BY	CHK	APP

REVISIONS

CUSTOMER
FLOORPLAN
12 48 MSCQ(8M)DE CC
12'x48'-576SF

DRAWING SCALE:	SCALE		
DRAWN BY:	BH	CHECK BY:	AP_BY
DATE:	5/12/10	APP'D BY:	APP
DRAWING NUMBER: DRAWING#		REV: REV	